




SIDDQUI BUILDERS KAUSA THANE



VINAY PATIL & ASSOCIATES
 ARCHITECTS*VALUERS*INTERIOR DESIGNERS
 9, NAVNATH PRASAD, NAUPADA,
 OPP. GHANTALI MANDIR, THANE - 400 601.

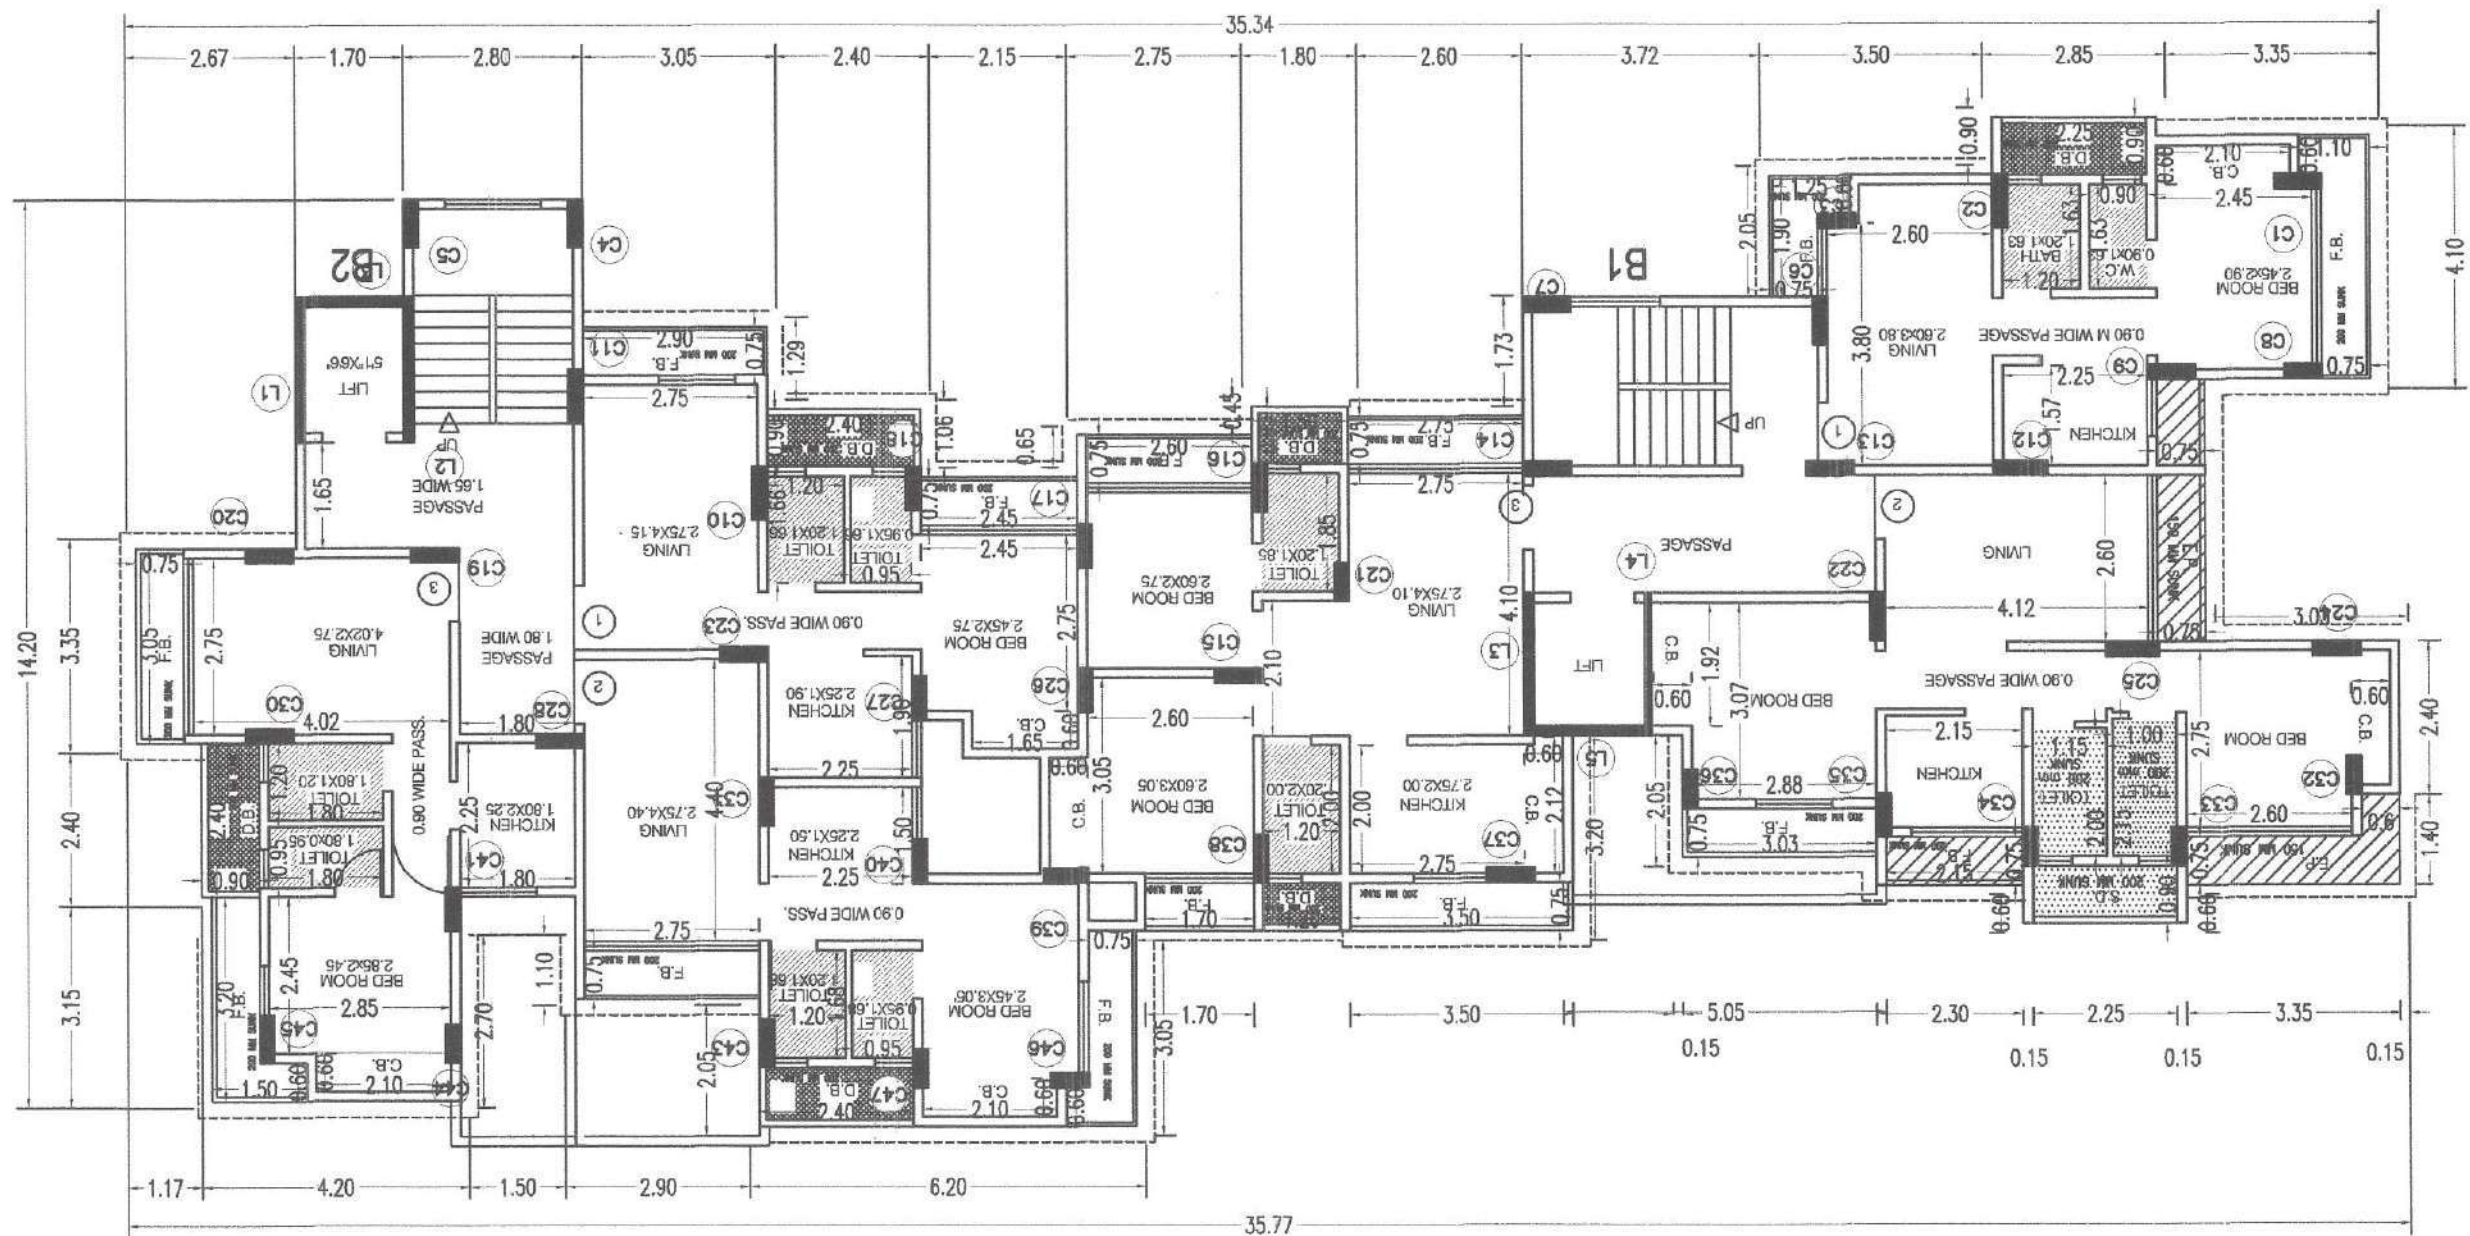

**BLDG B1-B2
1ST FLOOR PLAN**

DOORS & WINDOWS SCHEDULE			
NO	SIZE	SILL HT.	DESCRIPTION
FW	2.10M X 2.10M	0.15M	ALUMINUM SLIDING WINDOW
FW1	1.80M X 2.10M	0.15M	ALUMINUM SLIDING WINDOW
FW2	1.50M X 2.10M	0.15M	ALUMINUM SLIDING WINDOW
FW3	1.20M X 2.10M	0.15M	ALUMINUM SLIDING WINDOW
FW4	1.00M X 2.10M	0.15M	ALUMINUM SLIDING WINDOW
FW5	1.50M X 2.10M	0.15M	ALUMINUM SLIDING WINDOW
FW6	1.50M X 1.20M	0.15M	ALUMINUM SLIDING WINDOW
FW7	0.90M X 1.20M	0.15M	ALUMINUM SLIDING WINDOW
FW8	0.90M X 1.20M	0.15M	ALUMINUM SLIDING WINDOW
FW9	0.90M X 1.20M	0.15M	ALUMINUM SLIDING WINDOW
FW10	0.90M X 1.20M	0.15M	ALUMINUM SLIDING WINDOW
FW11	0.75M X 1.70M	0.15M	AL OPENABLE WINDOW
D	1.00M X 2.25M	0.0 M	T.W. PANELED DOOR
D1	0.90M X 2.10M	0.0 M	T.W. FLUSHED DOOR
D2	0.75M X 2.00M	0.0 M	U.P.V.C. DOOR (TOILET, BATH & W.C.)

DRAWN BY: SHANKAR JAMJAGALE

WORKING DRAWING

BLDG-B

DESCRIPTION OF PROPOSAL & PROPERTY

PROPOSED BUILDING ON PLOT BEARING
S.NO. 111/1/A, 111/1/C & S.NO. 110/2/C
AT KAUSA, THANE.

NAME OF DEVELOPERS

M/S. SIDDIQUEE CONSTRUCTION CO.

CONTENTS

SCALE

NTS

DRN BY

DATE


CHK BY

NAME OF ARCHITECT

VINAY PATIL & ASSOCIATES

ARCHITECTS * VALUERS * INTERIOR DESIGNERS

9, NAVNATH PRASAD, OPP. GHANTALI MANDIR,
GHANTALI MANDIR ROAD NAUPADA, THANE - 400 605.
PHONE :- Q - 2544 8369 R - 2560 0395

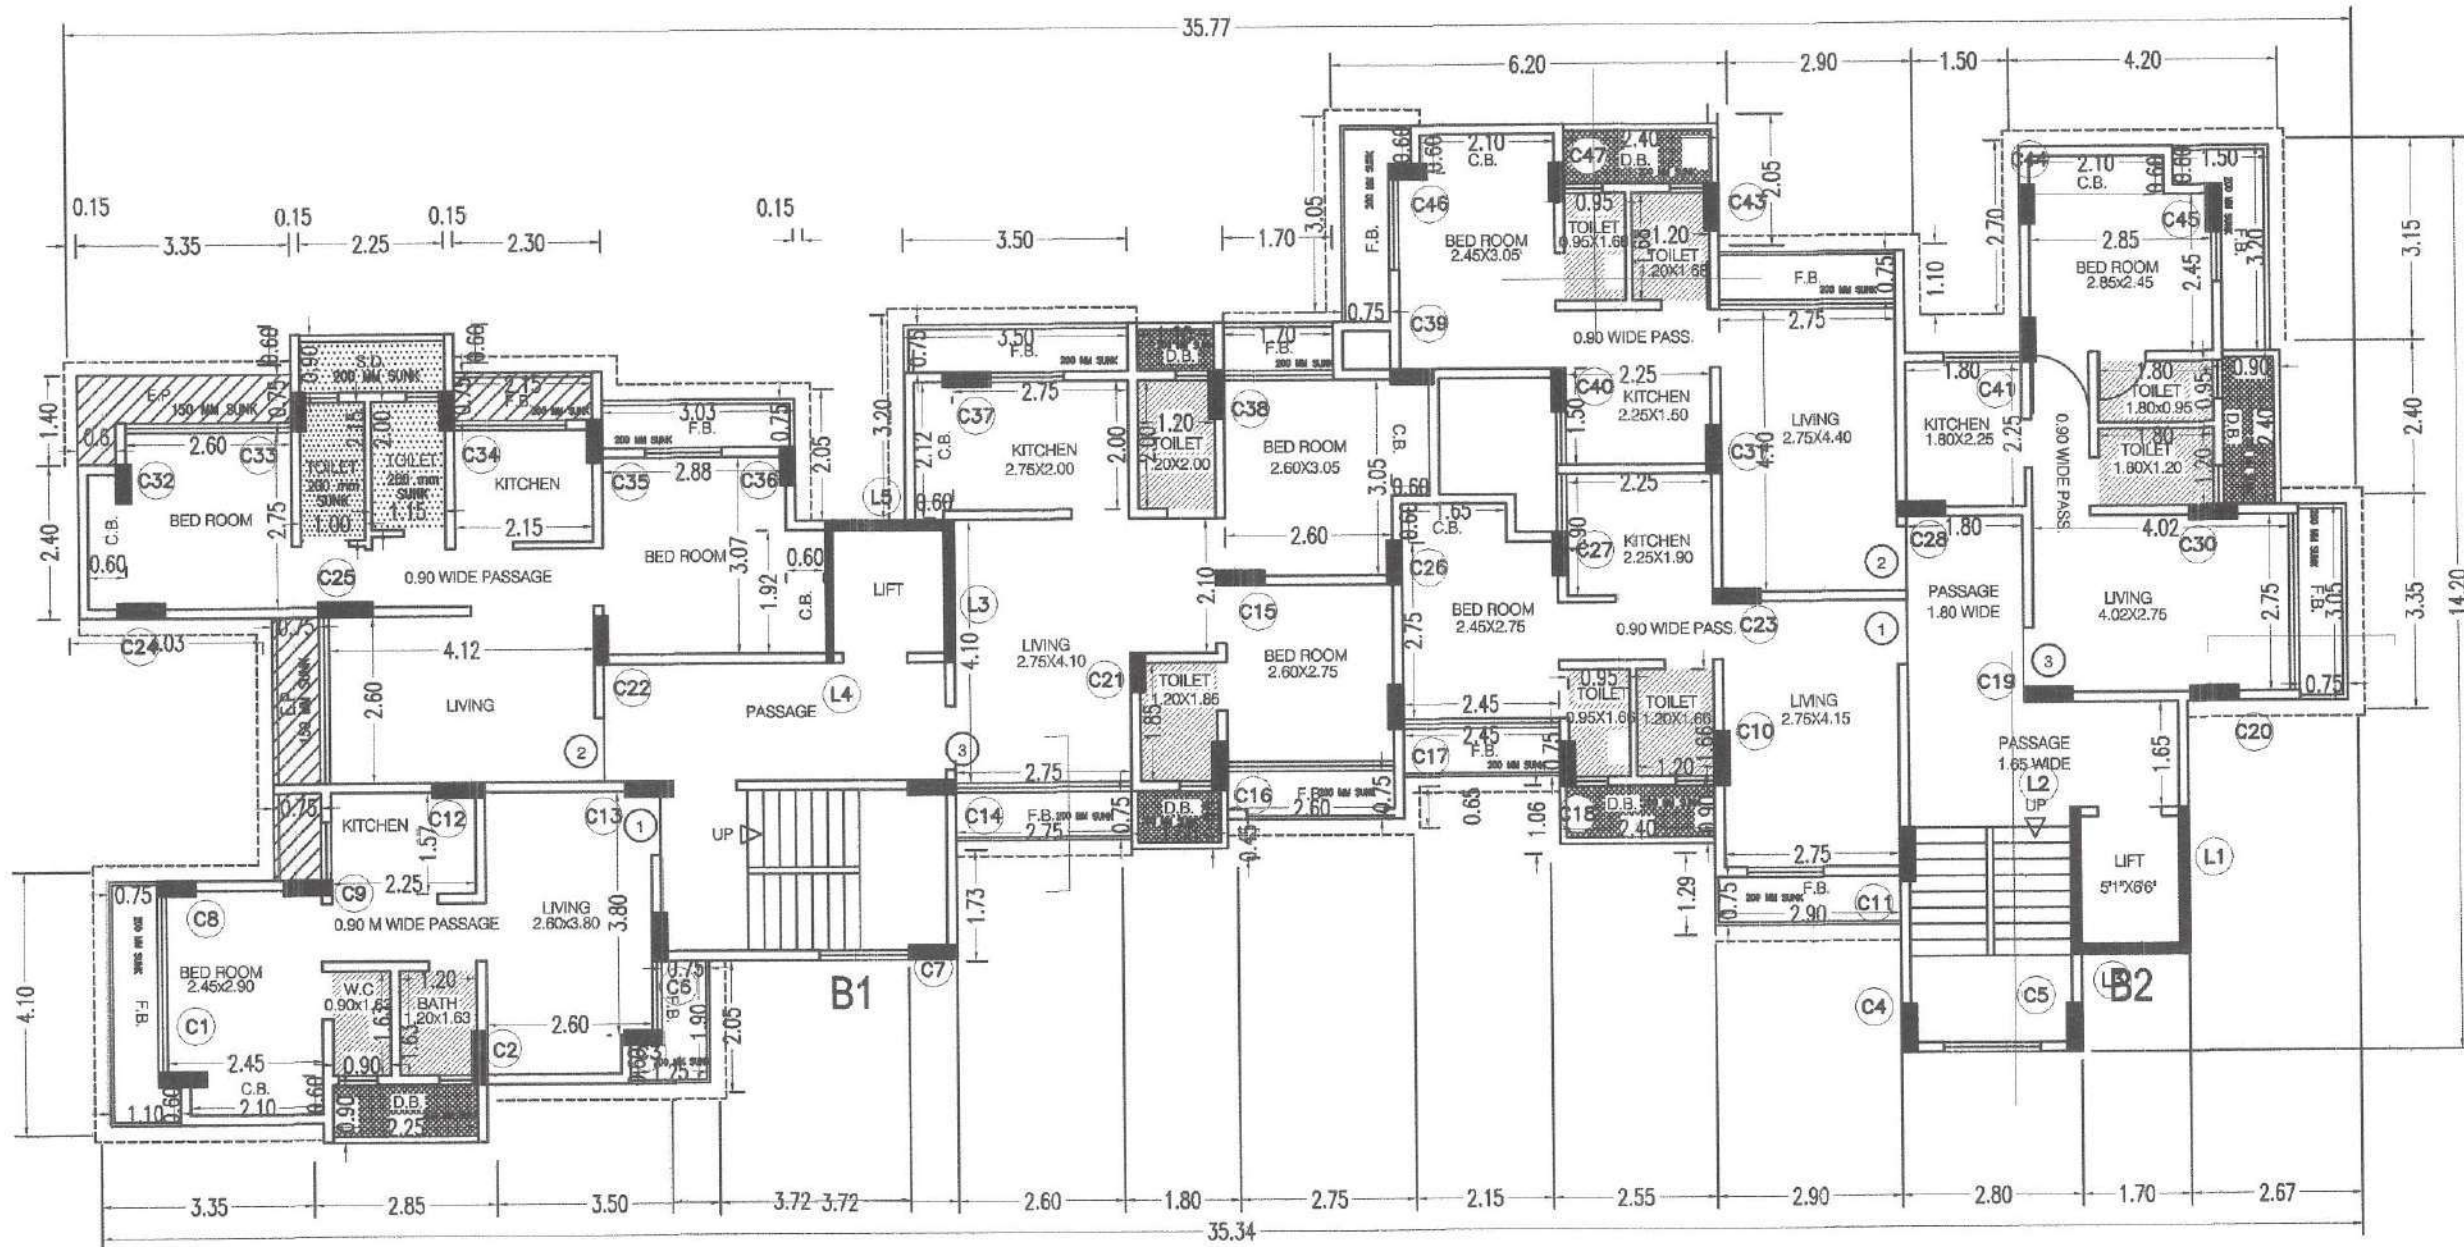

BLDG B1-B2
3rd & 5th FLOOR PLAN

DOORS & WINDOWS SCHEDULE			
NO	SIZE	SILL HT.	DESCRIPTION
FW	2.10M X 2.10M	0.15M	ALUMINUM SLIDING WINDOW
FW1	1.80M X 2.10M	0.15M	ALUMINUM SLIDING WINDOW
FW2	1.50M X 2.10M	0.15M	ALUMINUM SLIDING WINDOW
FW3	1.20M X 2.10M	0.15M	ALUMINUM SLIDING WINDOW
FW4	0.75M X 2.10M	0.15M	ALUMINUM SLIDING WINDOW
FW5	0.97M X 2.10M	0.15M	ALUMINUM SLIDING WINDOW
W5	1.50 X 1.20M	0.90M	ALUMINUM SLIDING WINDOW
W6	0.90 X 1.20M	0.90M	ALUMINUM SLIDING WINDOW
V	0.60M X 0.80M	0.15M	AL LOUVERED WINDOW
V1	0.75M X 1.70M	0.15M	AL OPENABLE WINDOW
D	1.00M X 2.25M	0.0 M	T.W. PANELED DOOR
DI	0.90M X 2.10M	0.0 M	T.W. FLUSHED DOOR
D2	0.75M X 2.00M	0.0 M	U.P.V.C. DOOR (TOILET, BATH & W.C.)

DRAWN BY: SHANKAR JAMJAGALE

WORKING DRAWING

BLDG-B

DESCRIPTION OF PROPOSAL & PROPERTY

PROPOSED BUILDING ON PLOT BEARING
S.NO. 111/1/A, 111/1/C & S.NO. 110/2/C
AT KAUSA, THANE.

NAME OF DEVELOPERS

M/S. SIDDIQUEE CONSTRUCTION CO.

CONTENTS

SCALE

NTS

DRN BY

DATE


CHK BY

NAME OF ARCHITECT

VINAY PATIL & ASSOCIATES

ARCHITECTS * VALUERS * INTERIOR DESIGNERS

9, NAVNATH PRASAD, OPP. GHANTALI MANDIR,
GHANTALI MANDIR ROAD NAUPADA, THANE - 400 605
PHONE :- 0 - 2544 8369 R - 2560 0395

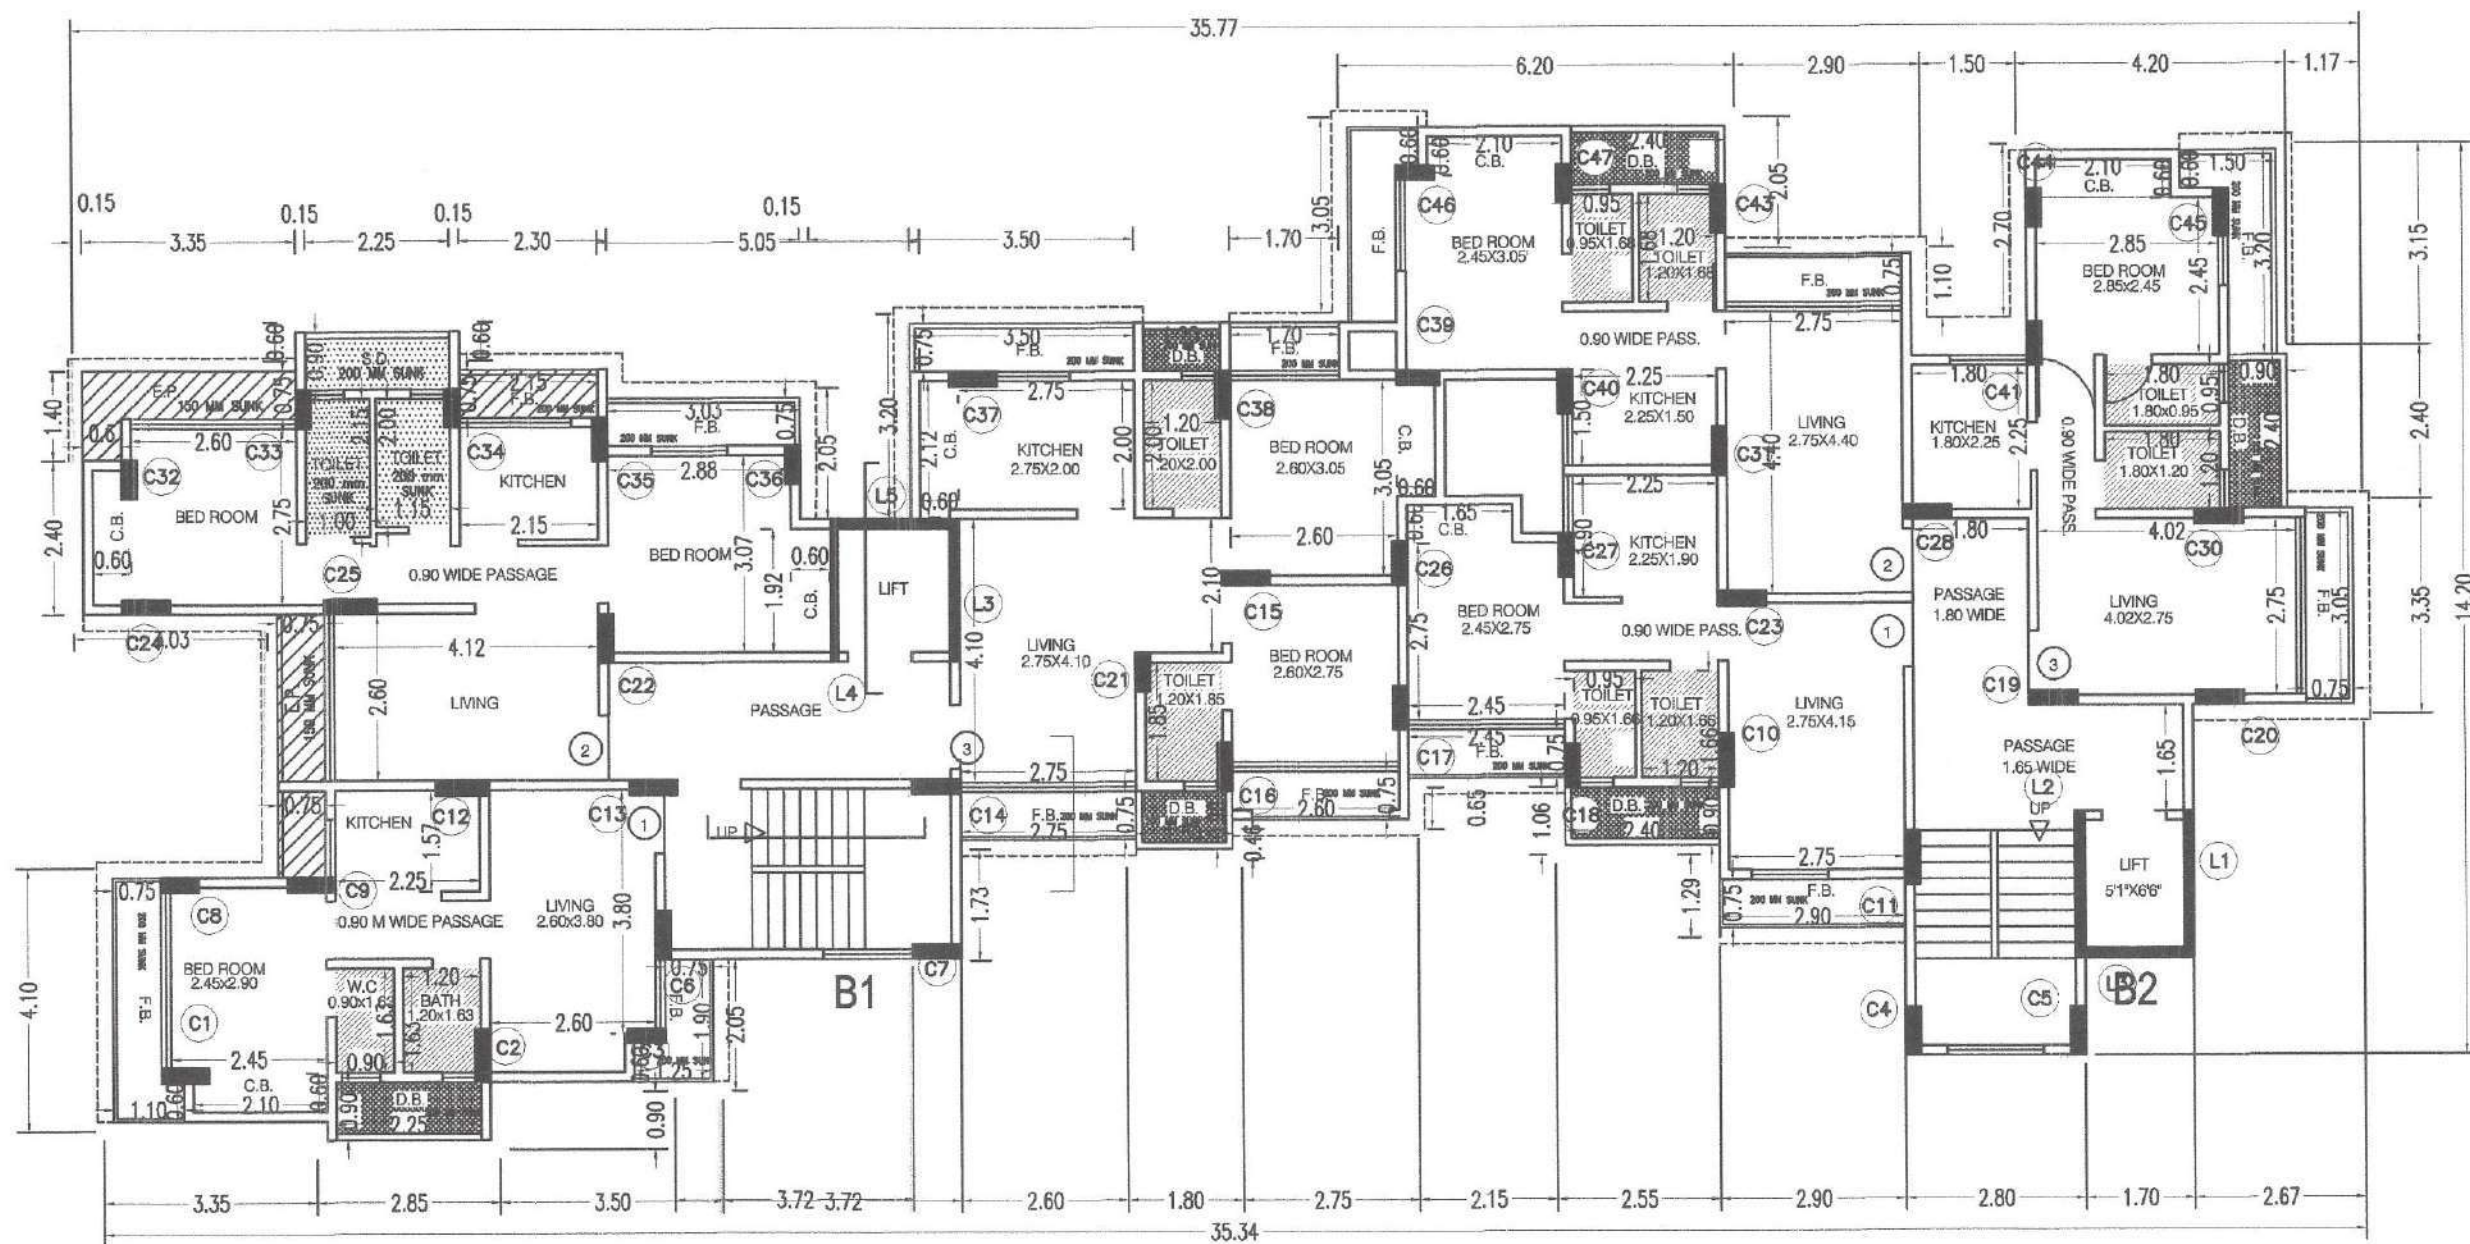

BLDG B1-B2
4th & 2nd FLOOR PLAN

DOORS & WINDOWS SCHEDULE			
NO	SIZE	SILL HT.	DESCRIPTION
FW	2.70M X 2.10M	0.15M	ALUMINUM SLIDING WINDOW
FW1	1.80M X 2.10M	0.15M	ALUMINUM SLIDING WINDOW
FW2	1.50M X 2.10M	0.15M	ALUMINUM SLIDING WINDOW
FW3	1.20M X 2.10M	0.15M	ALUMINUM SLIDING WINDOW
FW4	0.75M X 2.10M	0.15M	ALUMINUM SLIDING WINDOW
FW5	0.97M X 2.10M	0.15M	ALUMINUM SLIDING WINDOW
W5	1.50 X 1.20M	0.90M	ALUMINUM SLIDING WINDOW
W6	0.90 X 1.20M	0.90M	ALUMINUM SLIDING WINDOW
V	0.50M X 0.80M	0.15M	AL LOUVERED WINDOW
V1	0.75M X 1.70M	0.15M	AL OPENABLE WINDOW
D	1.00M X 2.25M	0.0 M	T.W. PANELED DOOR
D1	0.90M X 2.10M	0.0 M	T.W. FLUSHED DOOR
D2	0.75M X 2.00M	0.0 M	U.P.V.C. DOOR (TOILET, BATH & W.C.)

DRAWN BY: SHANKAR JAMJAGALE

BLDG-B

DESCRIPTION OF PROPOSAL & PROPERTY

PROPOSED BUILDING ON PLOT BEARING
S.NO. 111/1/A, 111/1/C & S.NO. 110/2/C
AT KAUSA, THANE.

NAME OF DEVELOPERS

M/S. SIDDIQUEE CONSTRUCTION CO.

CONTENTS

SCALE

NTS

DRN BY

DATE



CHK BY

NAME OF ARCHITECT

VINAY PATIL & ASSOCIATES

ARCHITECTS * VALUERS * INTERIOR DESIGNERS

9, NAVNATH PRASAD, OFF. GHANTALI MANDIR,
GHANTALI MANDIR ROAD NAUPADA, THANE - 400 605.
PHONE :- O - 2544 8369 R - 2560 0395

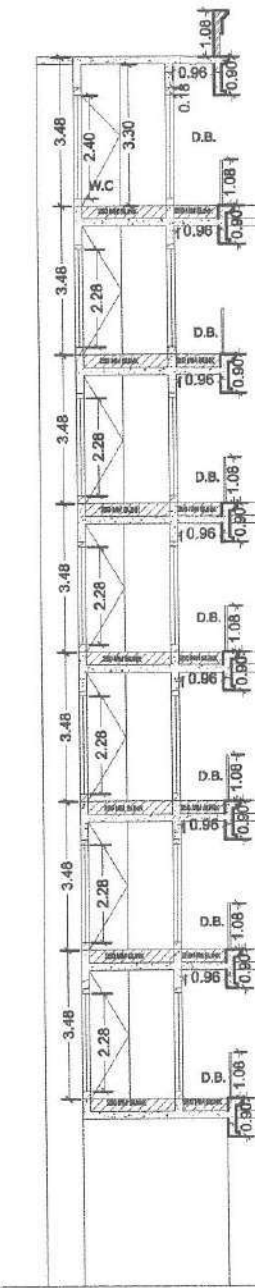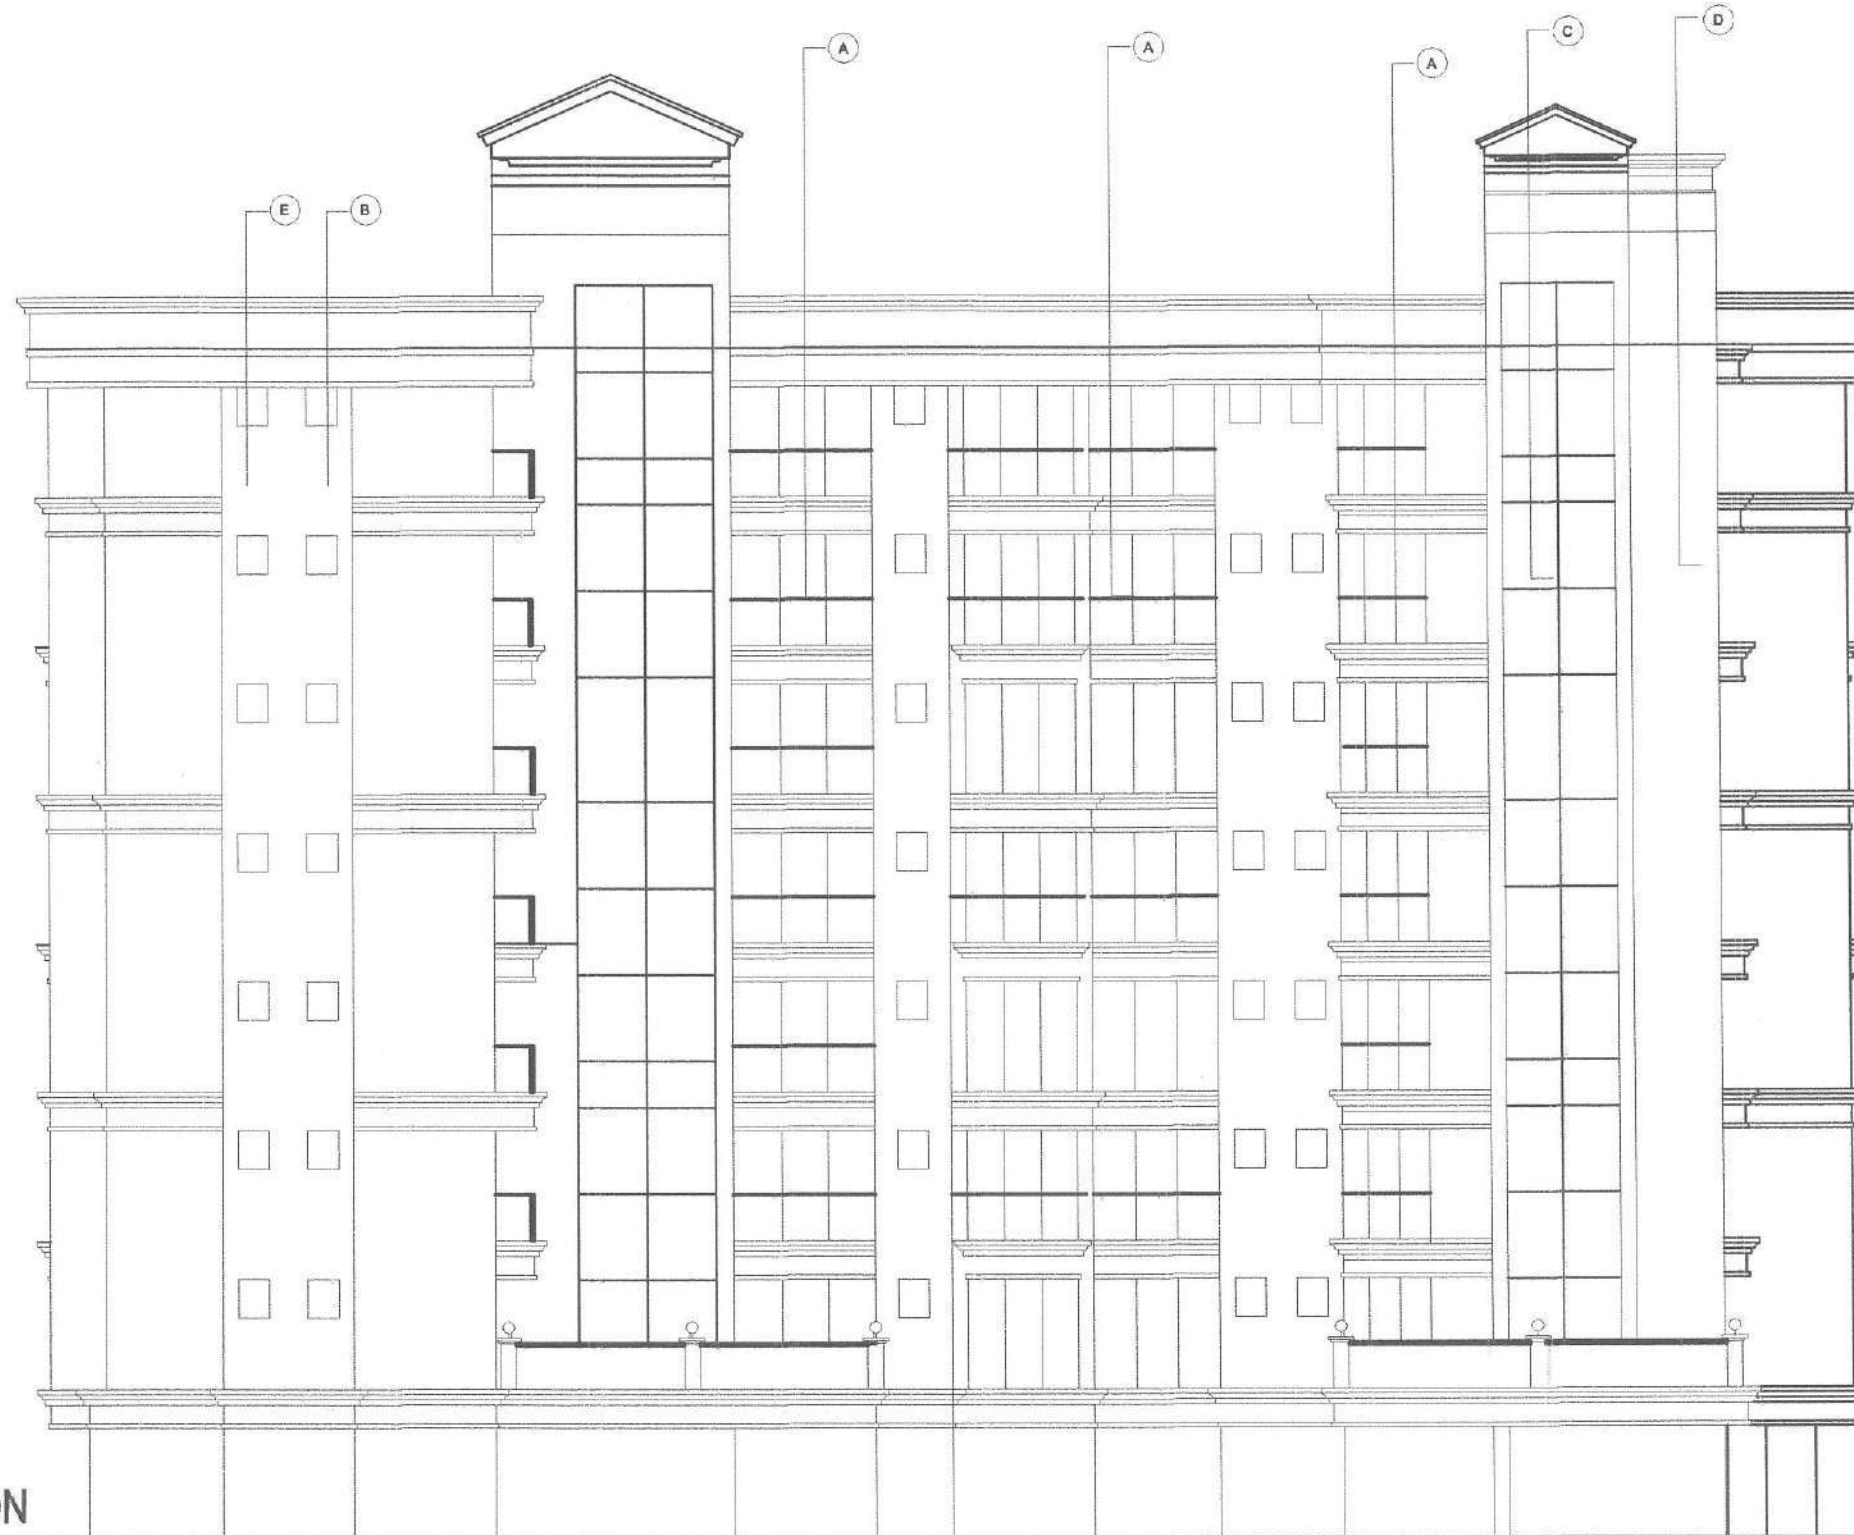

DOORS & WINDOWS SCHEDULE			
NO	SIZE	SILL HT.	DESCRIPTION
FW	2.10M X 2.10M	0.15M	ALUMINUM SLIDING WINDOW
FW1	1.80M X 2.10M	0.15M	ALUMINUM SLIDING WINDOW
FW2	1.50M X 2.10M	0.15M	ALUMINUM SLIDING WINDOW
FW3	1.20M X 2.10M	0.15M	ALUMINUM SLIDING WINDOW
FW4	0.75M X 2.10M	0.15M	ALUMINUM SLIDING WINDOW
FW5	0.97M X 2.10M	0.15M	ALUMINUM SLIDING WINDOW
W5	1.50 X 1.20M	0.90M	ALUMINUM SLIDING WINDOW
W6	0.90 X 1.20M	0.90M	ALUMINUM SLIDING WINDOW
V	0.60M X 0.80M	0.15M	AL LOUVERED WINDOW
V1	0.75M X 1.70M	0.15M	AL OPENABLE WINDOW
D	1.00M X 2.25M	0.0 M	T.W. paneled door
D1	0.90M X 2.10M	0.0 M	T.W. FLUSHED DOOR
D2	0.75M X 2.00M	0.0 M	U.P.V.C. DOOR (TOILET, BATH & W.C.)

DRAWN BY: SHANKAR JAMJAGALE



WORKING DRAWING

BLDG-B

BACK ELEVATION

SECTION E-E'

DESCRIPTION OF PROPOSAL & PROPERTY	NAME OF DEVELOPERS	CONTENTS	SCALE	DATE	NAME OF ARCHITECT
PROPOSED BUILDING ON PLOT BEARING S.NO. 111/1/A, 111/1/C & S.NO. 110/2/C AT KAUSA, THANE.	M/S. SIDDIQUEE CONSTRUCTION CO.		NTS		VINAY PATIL & ASSOCIATES ARCHITECTS * VALUERS * INTERIOR DESIGNERS 9, NAVNATH PRASAD, OPP. GHANTALI MANDIR, GHANTALI MANDIR ROAD NAUPADA, THANE - 400 605. PHONE :- O - 2544 8369 R - 2560 0395
			DRN BY	CHK BY	
			---	---	

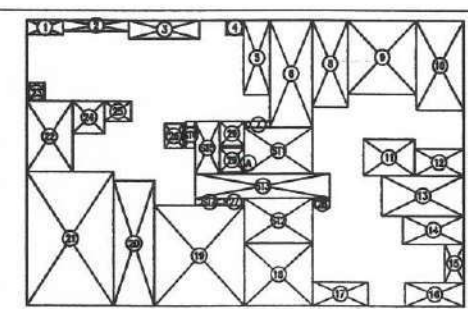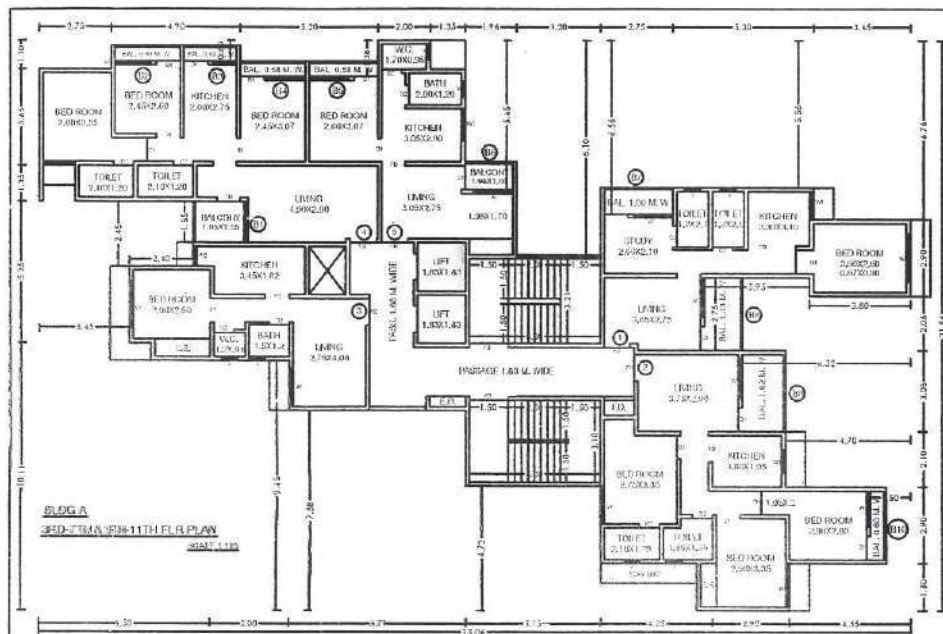

BALCONY AREA CALCULATION (BLDG A)
3RD FLOOR (AREA 177.14 SQ.M.)

NO.	DESCRIPTION	AREA (SQ.M.)
01	1.80 X 1.20	2.16
02	2.40 X 0.80	1.92
03	2.40 X 0.80	1.92
04	2.40 X 0.80	1.92
05	2.40 X 0.80	1.92
06	1.80 X 1.00	1.80
07	2.80 X 1.00	2.80
08	1.40 X 2.70	3.78
09	1.80 X 2.70	4.86
10	0.80 X 2.00	1.60
PROPOSED BAL. AREA		23.49
PERMISSIBLE BAL. AREA (24.25 X 10%)		24.25
EXCESS BAL. AREA		NIL

BUILT UP AREA CALCULATION OF 3RD-7TH FLOOR

NO.	DESCRIPTION	AREA (SQ.M.)
1	2.75 X 1.10 X 110	3.03
2	4.80 X 0.80 X 110	3.92
3	5.20 X 1.20 X 110	7.18
4	1.20 X 1.10 X 110	1.48
5	1.90 X 0.80 X 110	1.97
6	3.30 X 0.10 X 110	0.36
7	1.80 X 0.45 X 110	0.88
8	2.75 X 0.50 X 110	1.51
9	5.30 X 0.50 X 110	2.90
10	3.85 X 0.75 X 110	4.67
11	3.85 X 2.75 X 110	11.86
12	3.80 X 2.05 X 110	9.37
13	4.32 X 3.05 X 110	13.98
14	4.70 X 2.10 X 110	9.87
15	1.50 X 2.10 X 110	3.29
16	4.55 X 1.80 X 110	8.79
17	4.25 X 1.80 X 110	8.25
18	5.15 X 4.75 X 110	24.31
19	6.71 X 7.50 X 110	55.34
20	3.00 X 0.40 X 110	0.33
21	6.50 X 10.11 X 110	73.72
22	3.45 X 5.35 X 110	21.06
23	1.20 X 1.35 X 110	1.52
24	2.40 X 2.45 X 110	5.86
25	1.95 X 1.55 X 110	2.43
26	1.40 X 1.62 X 110	2.25
27	1.30 X 0.54 X 110	0.81
28	1.15 X 0.57 X 110	0.73
29	1.53 X 1.83 X 2105	6.70
TOTAL DEDUCTION		402.53
TOTAL BUILT UP AREA (X - Y1)		310.24

STAIRCASE STATEMENT (BLDG A)

FLOOR	AREA
1ST-7TH FLOOR	251.39
1ST-7TH FLOOR AREA	11.68
TOTAL STAIRCASE AREA	263.07
TOTAL FLOOR AREA	263.07

BALCONY AREA CALCULATION (BLDG A)
8TH FLOOR (AREA 177.14 SQ.M.)

NO.	DESCRIPTION	AREA (SQ.M.)
01	1.80 X 1.20	2.16
02	2.40 X 0.80	1.92
03	2.40 X 0.80	1.92
04	2.40 X 0.80	1.92
05	2.40 X 0.80	1.92
06	1.80 X 1.00	1.80
07	2.80 X 1.00	2.80
08	1.40 X 2.70	3.78
09	1.80 X 2.70	4.86
10	0.80 X 2.00	1.60
PROPOSED BAL. AREA		23.49
PERMISSIBLE BAL. AREA (24.25 X 10%)		24.25
EXCESS BAL. AREA		NIL

BUILT UP AREA CALCULATION OF 8TH & 9TH FLOOR

NO.	DESCRIPTION	AREA (SQ.M.)
1	2.75 X 1.10 X 110	3.03
2	4.80 X 0.80 X 110	3.92
3	5.20 X 1.20 X 110	7.18
4	1.20 X 1.10 X 110	1.48
5	1.90 X 0.80 X 110	1.97
6	3.30 X 0.10 X 110	0.36
7	1.80 X 0.45 X 110	0.88
8	2.75 X 0.50 X 110	1.51
9	5.30 X 0.50 X 110	2.90
10	3.85 X 0.75 X 110	4.67
11	3.85 X 2.75 X 110	11.86
12	3.80 X 2.05 X 110	9.37
13	4.32 X 3.05 X 110	13.98
14	4.70 X 2.10 X 110	9.87
15	1.50 X 2.10 X 110	3.29
16	4.55 X 1.80 X 110	8.79
17	4.25 X 1.80 X 110	8.25
18	5.15 X 4.75 X 110	24.31
19	6.71 X 7.50 X 110	55.34
20	3.00 X 0.40 X 110	0.33
21	6.50 X 10.11 X 110	73.72
22	3.45 X 5.35 X 110	21.06
23	1.20 X 1.35 X 110	1.52
24	2.40 X 2.45 X 110	5.86
25	1.95 X 1.55 X 110	2.43
26	1.40 X 1.62 X 110	2.25
27	1.30 X 0.54 X 110	0.81
28	1.15 X 0.57 X 110	0.73
29	1.53 X 1.83 X 2105	6.70
TOTAL DEDUCTION		402.53
TOTAL BUILT UP AREA (X - Y1)		310.24

STAIRCASE STATEMENT (BLDG A)

FLOOR	AREA
1ST-7TH FLOOR	251.39
1ST-7TH FLOOR AREA	11.68
TOTAL STAIRCASE AREA	263.07
TOTAL FLOOR AREA	263.07

BALCONY AREA CALCULATION (BLDG A)
10TH FLOOR (AREA 177.14 SQ.M.)

NO.	DESCRIPTION	AREA (SQ.M.)
01	1.80 X 1.20	2.16
02	2.40 X 0.80	1.92
03	2.40 X 0.80	1.92
04	2.40 X 0.80	1.92
05	2.40 X 0.80	1.92
06	1.80 X 1.00	1.80
07	2.80 X 1.00	2.80
08	1.40 X 2.70	3.78
09	1.80 X 2.70	4.86
10	0.80 X 2.00	1.60
PROPOSED BAL. AREA		23.49
PERMISSIBLE BAL. AREA (24.25 X 10%)		24.25
EXCESS BAL. AREA		NIL

BUILT UP AREA CALCULATION OF 10TH & 11TH FLOOR

NO.	DESCRIPTION	AREA (SQ.M.)
1	2.75 X 1.10 X 110	3.03
2	4.80 X 0.80 X 110	3.92
3	5.20 X 1.20 X 110	7.18
4	1.20 X 1.10 X 110	1.48
5	1.90 X 0.80 X 110	1.97
6	3.30 X 0.10 X 110	0.36
7	1.80 X 0.45 X 110	0.88
8	2.75 X 0.50 X 110	1.51
9	5.30 X 0.50 X 110	2.90
10	3.85 X 0.75 X 110	4.67
11	3.85 X 2.75 X 110	11.86
12	3.80 X 2.05 X 110	9.37
13	4.32 X 3.05 X 110	13.98
14	4.70 X 2.10 X 110	9.87
15	1.50 X 2.10 X 110	3.29
16	4.55 X 1.80 X 110	8.79
17	4.25 X 1.80 X 110	8.25
18	5.15 X 4.75 X 110	24.31
19	6.71 X 7.50 X 110	55.34
20	3.00 X 0.40 X 110	0.33
21	6.50 X 10.11 X 110	73.72
22	3.45 X 5.35 X 110	21.06
23	1.20 X 1.35 X 110	1.52
24	2.40 X 2.45 X 110	5.86
25	1.95 X 1.55 X 110	2.43
26	1.40 X 1.62 X 110	2.25
27	1.30 X 0.54 X 110	0.81
28	1.15 X 0.57 X 110	0.73
29	1.53 X 1.83 X 2105	6.70
TOTAL DEDUCTION		402.53
TOTAL BUILT UP AREA (X - Y1)		310.24

STAIRCASE STATEMENT (BLDG A)

FLOOR	AREA
1ST-7TH FLOOR	251.39
1ST-7TH FLOOR AREA	11.68
TOTAL STAIRCASE AREA	263.07
TOTAL FLOOR AREA	263.07

BALCONY AREA CALCULATION (BLDG A)
12TH FLOOR (AREA 177.14 SQ.M.)

NO.	DESCRIPTION	AREA (SQ.M.)
01	1.80 X 1.20	2.16
02	2.40 X 0.80	1.92
03	2.40 X 0.80	1.92
04	2.40 X 0.80	1.92
05	2.40 X 0.80	1.92
06	1.80 X 1.00	1.80
07	2.80 X 1.00	2.80
08	1.40 X 2.70	3.78
09	1.80 X 2.70	4.86
10	0.80 X 2.00	1.60
PROPOSED BAL. AREA		23.49
PERMISSIBLE BAL. AREA (24.25 X 10%)		24.25
EXCESS BAL. AREA		NIL

BUILT UP AREA CALCULATION OF 12TH FLOOR

NO.	DESCRIPTION	AREA (SQ.M.)
1	2.75 X 1.10 X 110	3.03
2	4.80 X 0.80 X 110	3.92
3	5.20 X 1.20 X 110	7.18
4	1.20 X 1.10 X 110	1.48
5	1.90 X 0.80 X 110	1.97
6	3.30 X 0.10 X 110	0.36
7	1.80 X 0.45 X 110	0.88
8	2.75 X 0.50 X 110	1.51
9	5.30 X 0.50 X 110	2.90
10	3.85 X 0.75 X 110	4.67
11	3.85 X 2.75 X 110	11.86
12	3.80 X 2.05 X 110	9.37
13	4.32 X 3.05 X 110	13.98
14	4.70 X 2.10 X 110	9.87
15	1.50 X 2.10 X 110	3.29
16	4.55 X 1.80 X 110	8.79
17	4.25 X 1.80 X 110	8.25
18	5.15 X 4.75 X 110	24.31
19	6.71 X 7.50 X 110	55.34
20	3.00 X 0.40 X 110	0.33
21	6.50 X 10.11 X 110	73.72
22	3.45 X 5.35 X 110	21.06
23	1.20 X 1.35 X 110	1.52
24	2.40 X 2.45 X 110	5.86
25	1.95 X 1.55 X 110	2.43
26	1.40 X 1.62 X 110	2.25
27	1.30 X 0.54 X 110	0.81
28	1.15 X 0.57 X 110	0.73
29	1.53 X 1.83 X 2105	6.70
TOTAL DEDUCTION		402.53
TOTAL BUILT UP AREA (X - Y1)		310.24

STAIRCASE STATEMENT (BLDG A)

FLOOR	AREA
1ST-7TH FLOOR	251.39
1ST-7TH FLOOR AREA	11.68
TOTAL STAIRCASE AREA	263.07
TOTAL FLOOR AREA	263.07

BALCONY AREA CALCULATION (BLDG A)
13TH FLOOR (AREA 177.14 SQ.M.)

NO.	DESCRIPTION	AREA (SQ.M.)
01	1.80 X 1.20	2.16
02	2.40 X 0.80	1.92
03	2.40 X 0.80	1.92
04	2.40 X 0.80	1.92
05	2.40 X 0.80	1.92
06	1.80 X 1.00	1.80
07	2.80 X 1.00	2.80
08	1.40 X 2.70	3.78
09	1.80 X 2.70	4.86
10	0.80 X 2.00	1.60
PROPOSED BAL. AREA		23.49
PERMISSIBLE BAL. AREA (24.25 X 10%)		24.25
EXCESS BAL. AREA		NIL